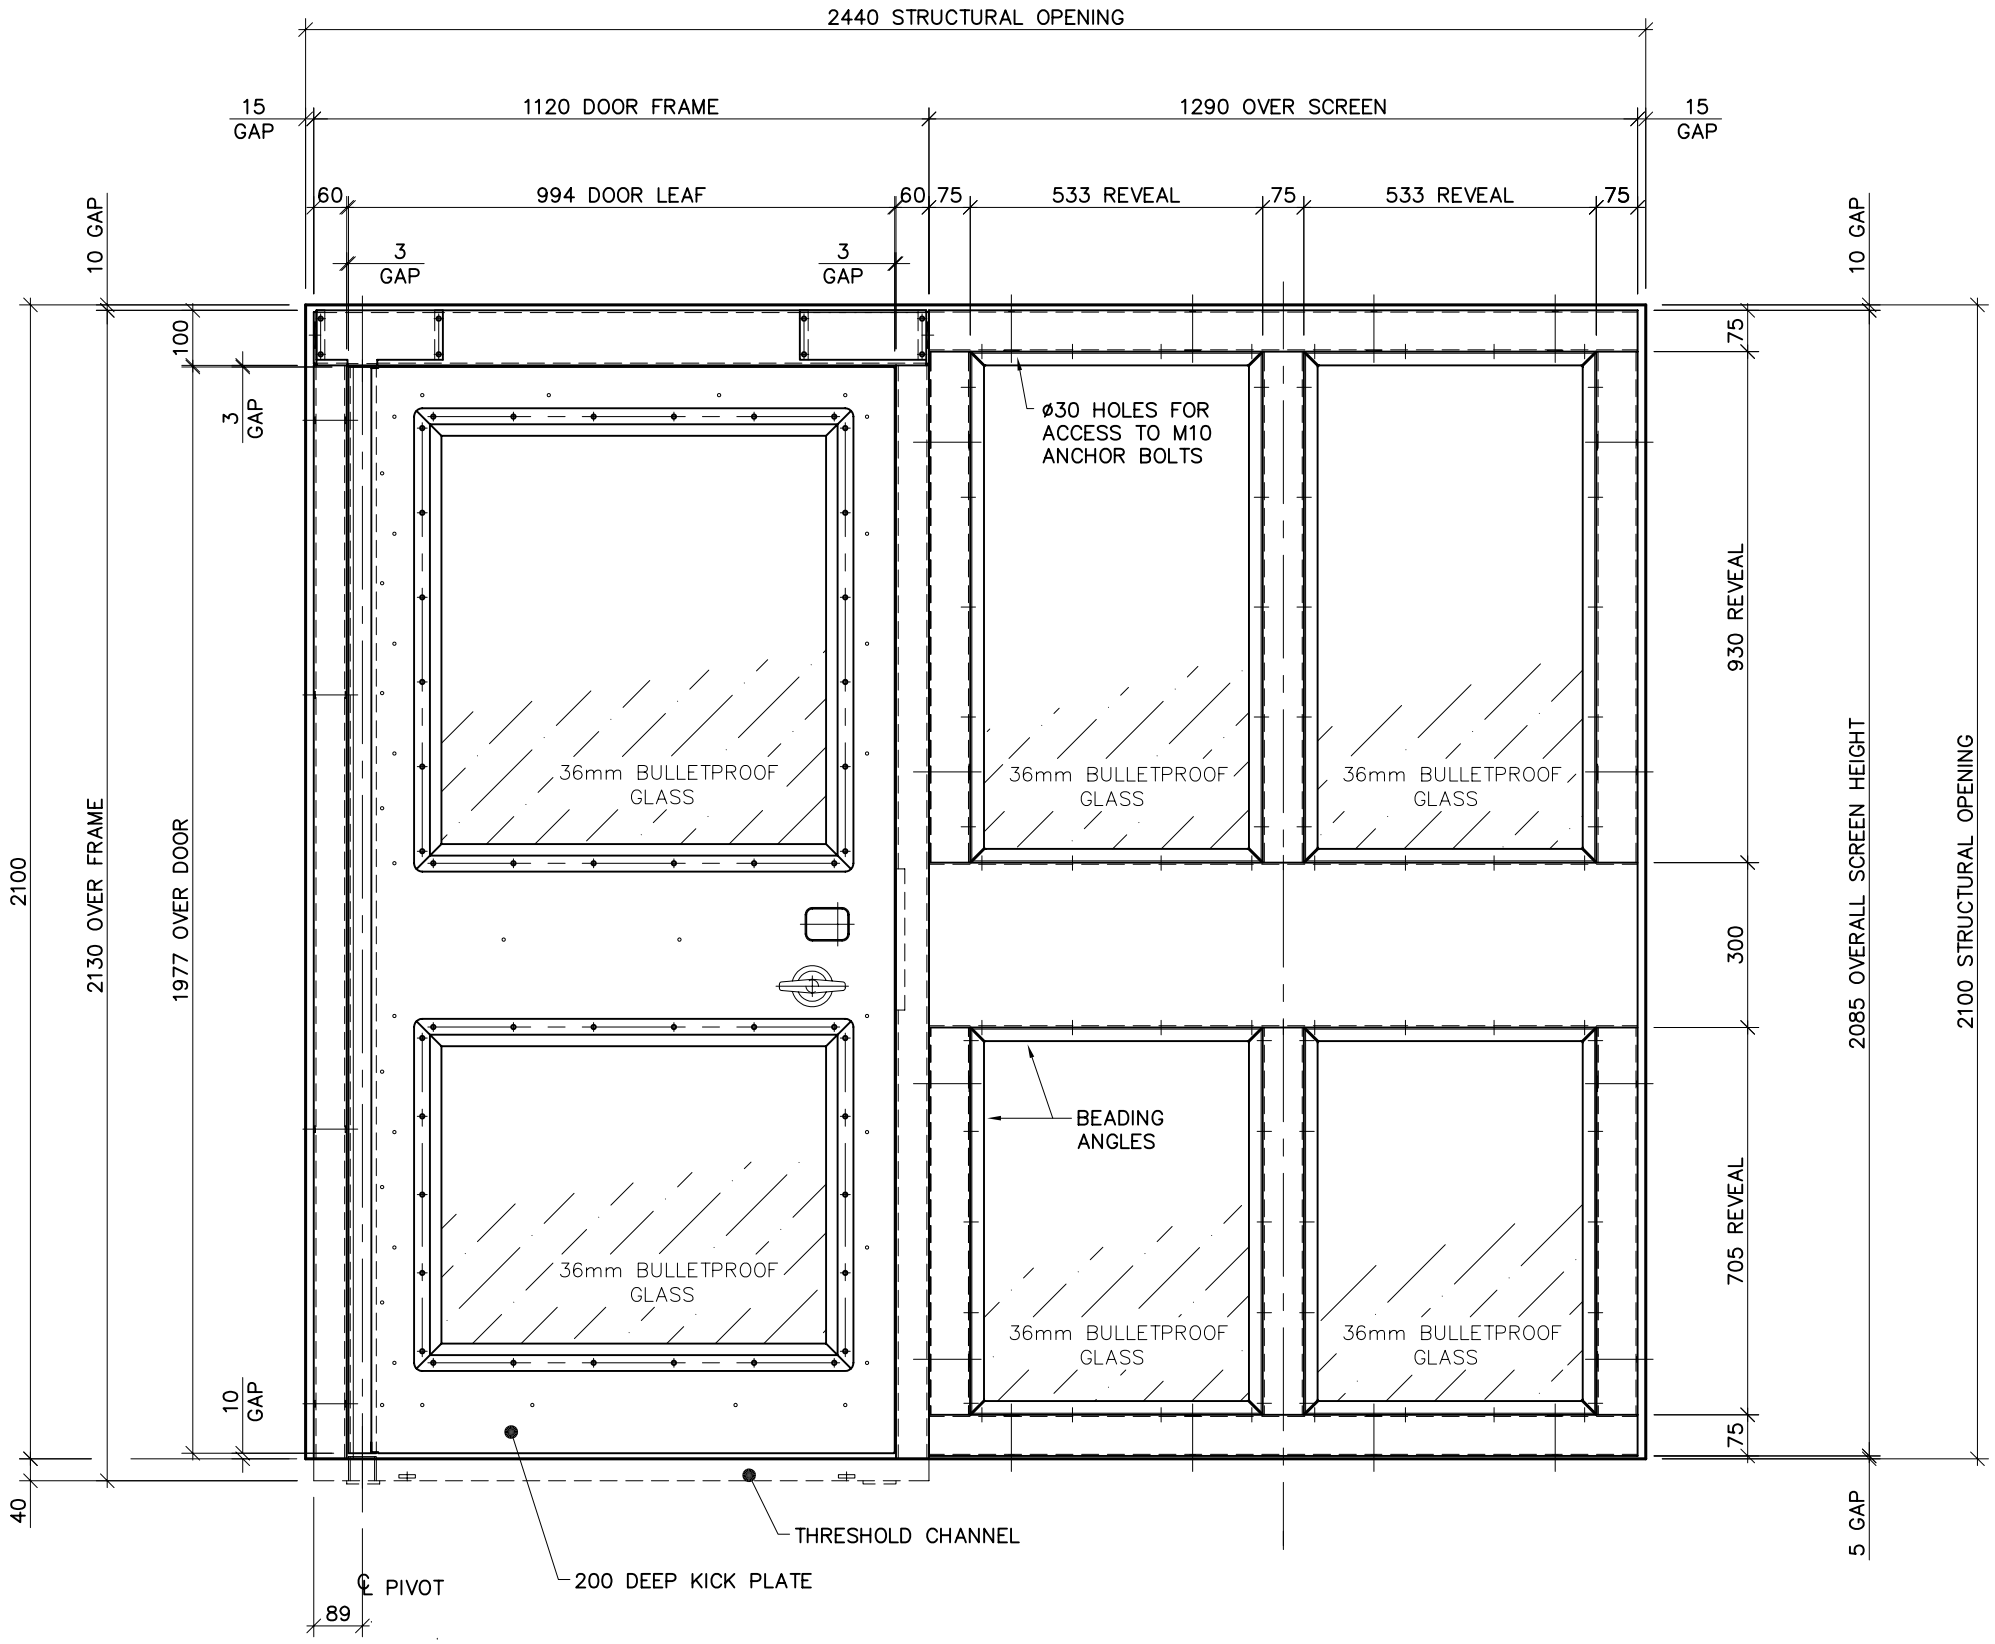

DOOR AND SCREEN ARRANGEMENT

VIEWED ON INSIDE

DOOR AND SCREEN ARRANGEMENT

36mm BULLETPROOF GLASS

defence doors ltd

Fairways House
Thornholme,
Driffield
YO25 4NN