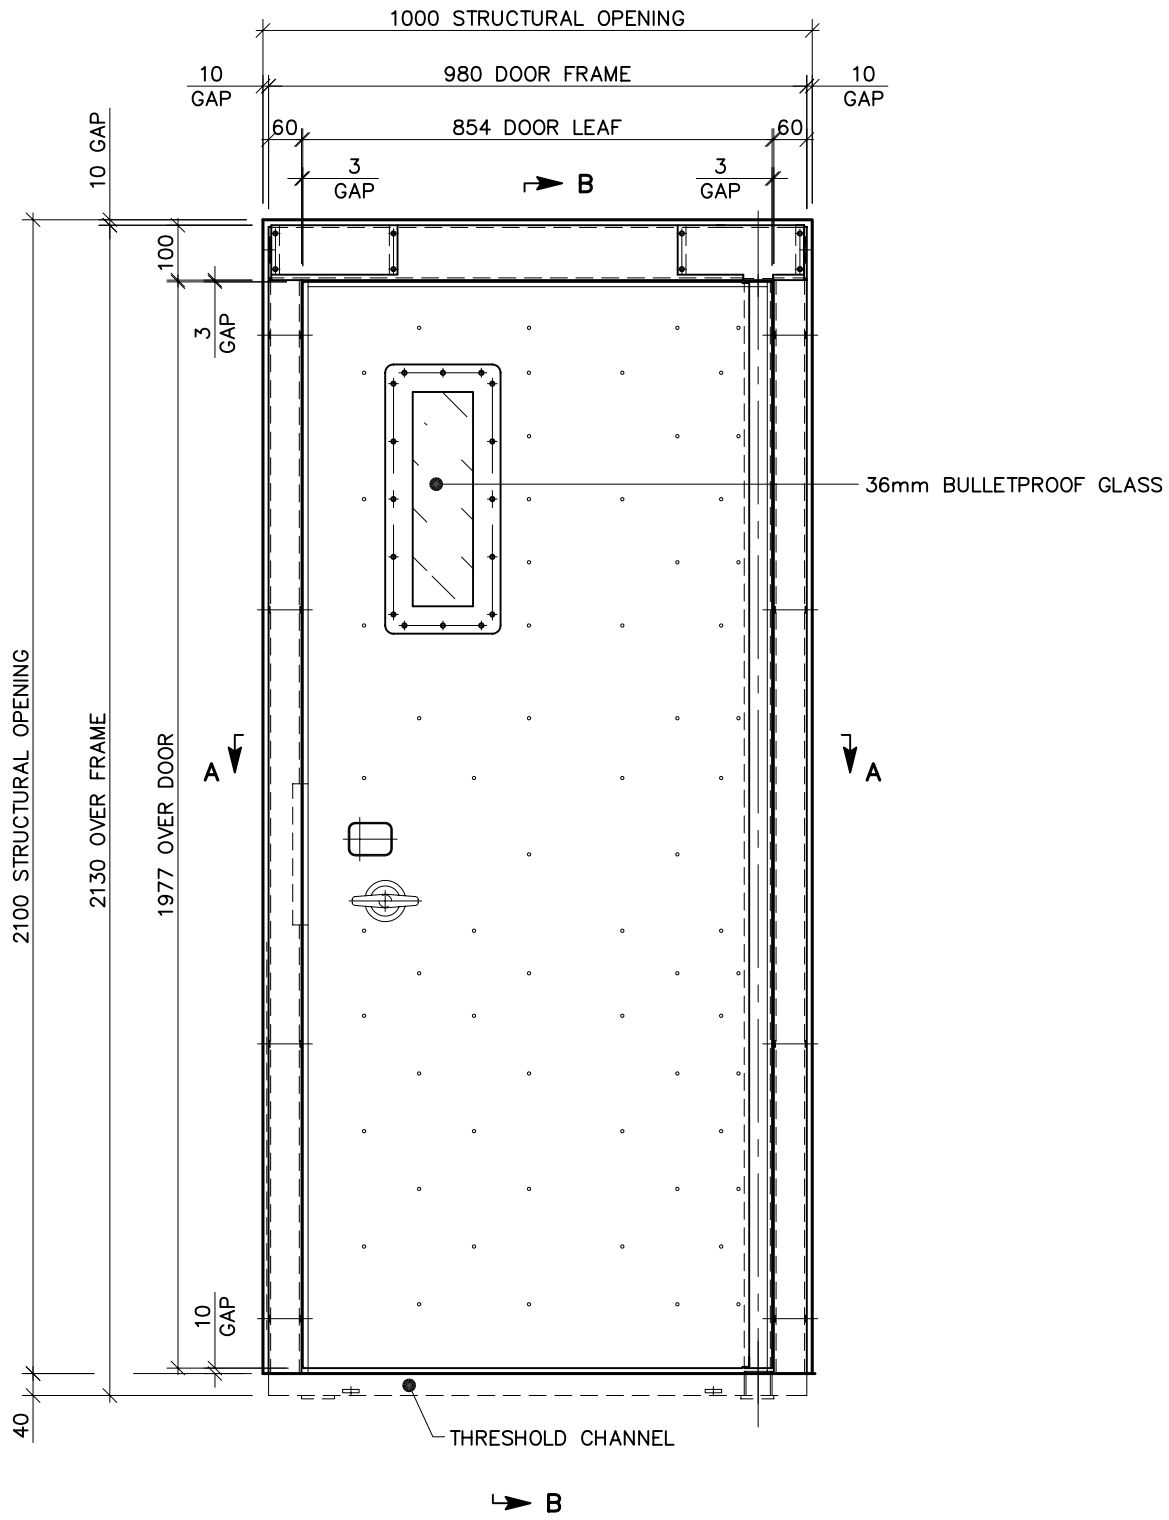

DETENTION CELL DOOR

VIEWED ON INSIDE

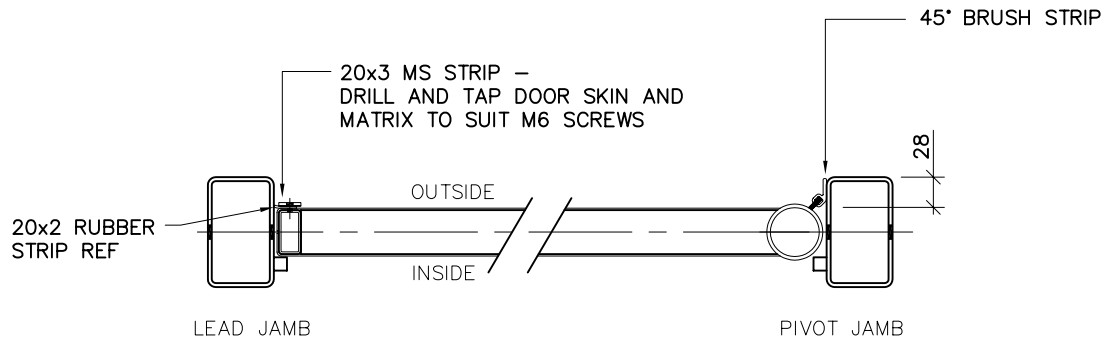

SECTION A–A
JAMB SEAL DETAILS

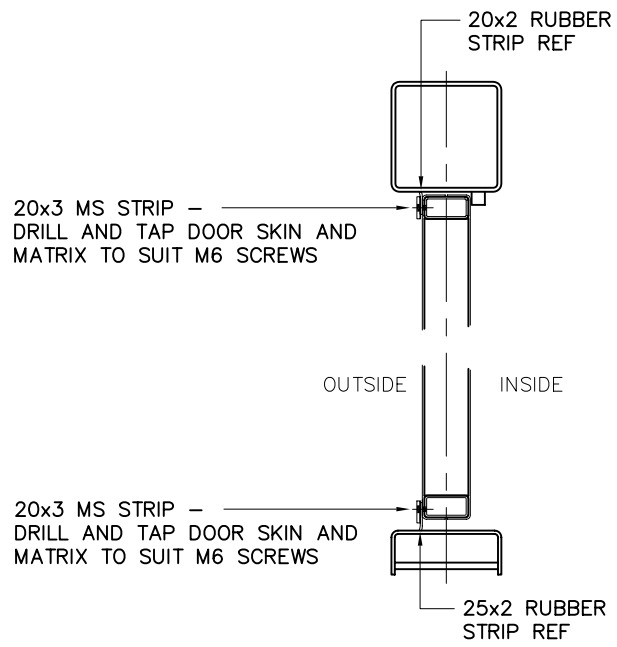

SECTION B–B
HEAD AND CILL SEAL DETAILS

DETENTION CELL DOOR

defence doors ltd

Fairways House
Thornholme,
Driffield
YO25 4NN

REV A